FLOORBALL RINK 40 x 20m, r= 1,75m
RENEW "BASIC"
INSTALLATION DRAWING

1. straight segment	...	2,500 x 0,500m	...	40 pcs
2. straight segment	...	1,500 x 0,500m	...	4 pcs
3. corner segment	...	2,750 x 0,500m	...	4 pcs
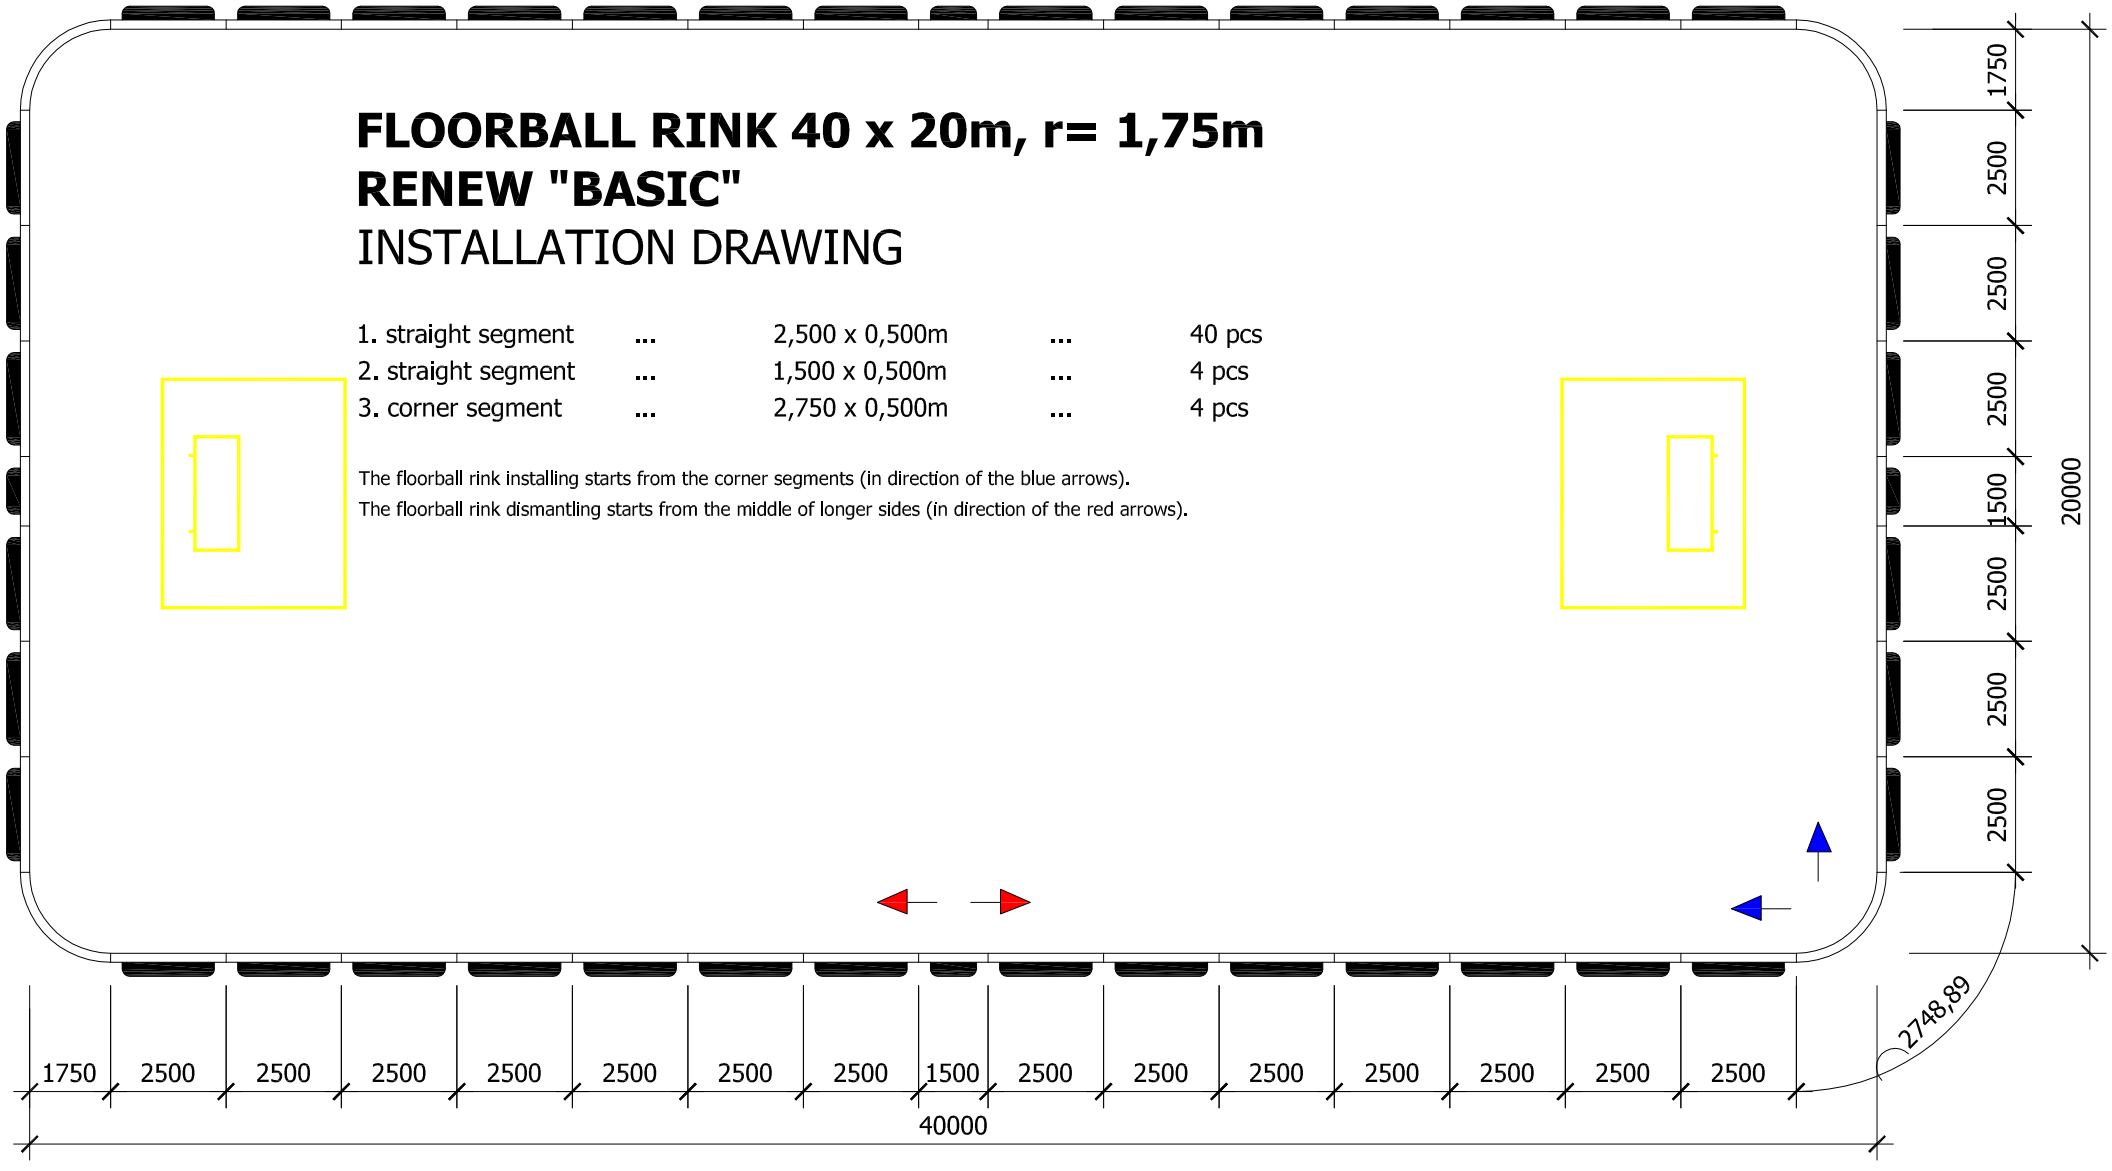
The floorball rink installing starts from the corner segments (in direction of the blue arrows).
The floorball rink dismantling starts from the middle of longer sides (in direction of the red arrows).